144915

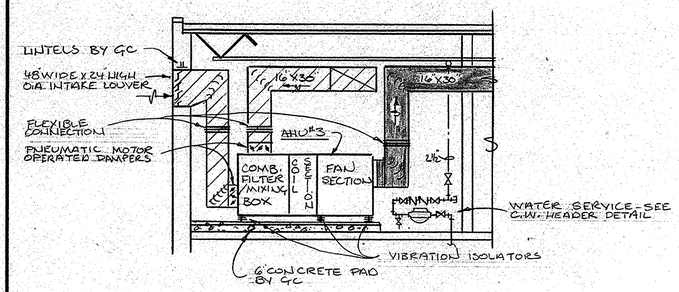

SECTION SCALE 1/4"=1'-0" (3/5)

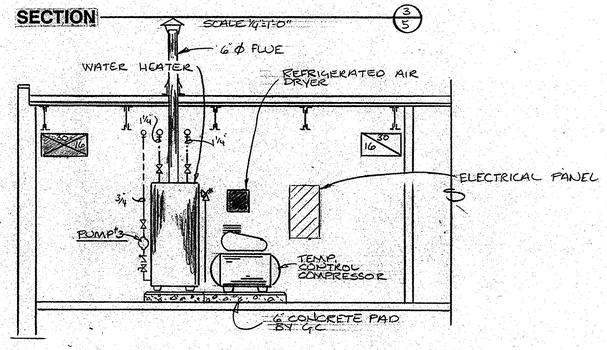

SECTION SCALE 1/4"=1'-0" (2/5)

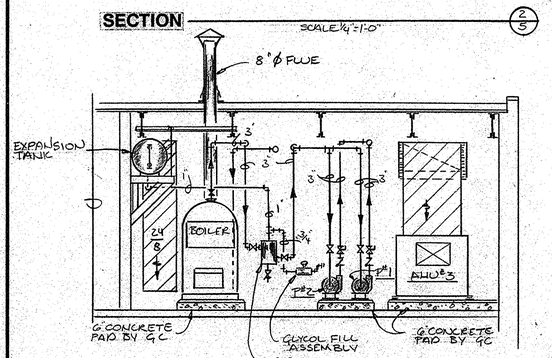

SECTION SCALE 1/4"=1'-0" (1/5)

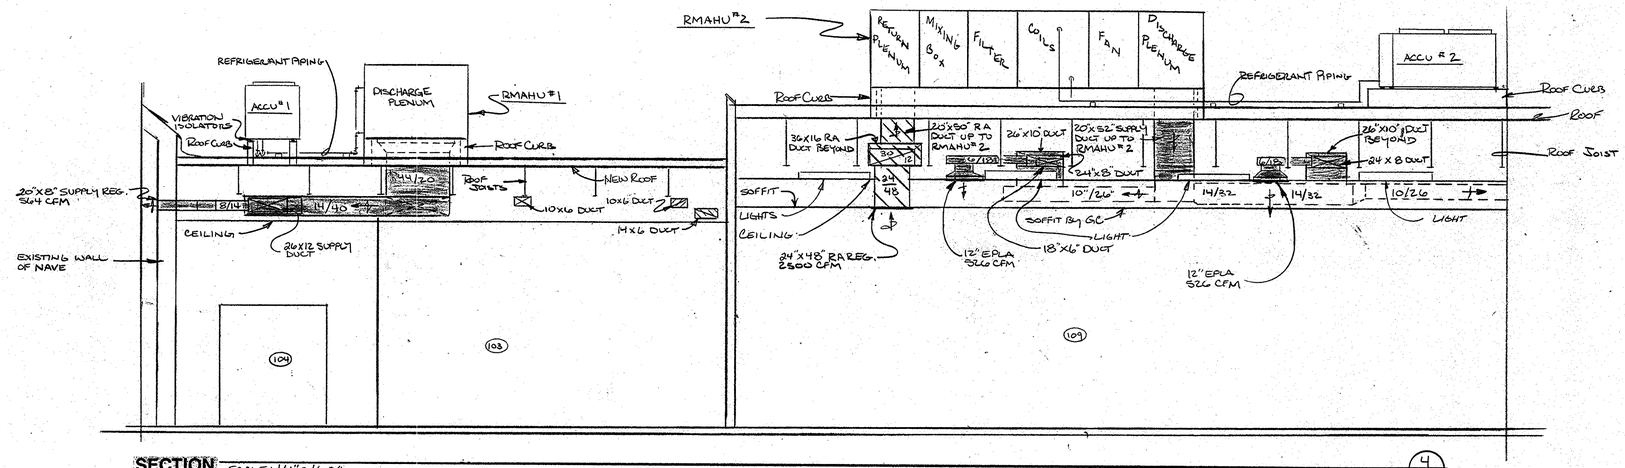

SECTION SCALE: 1/4" = 1'-0" (4/M-5)

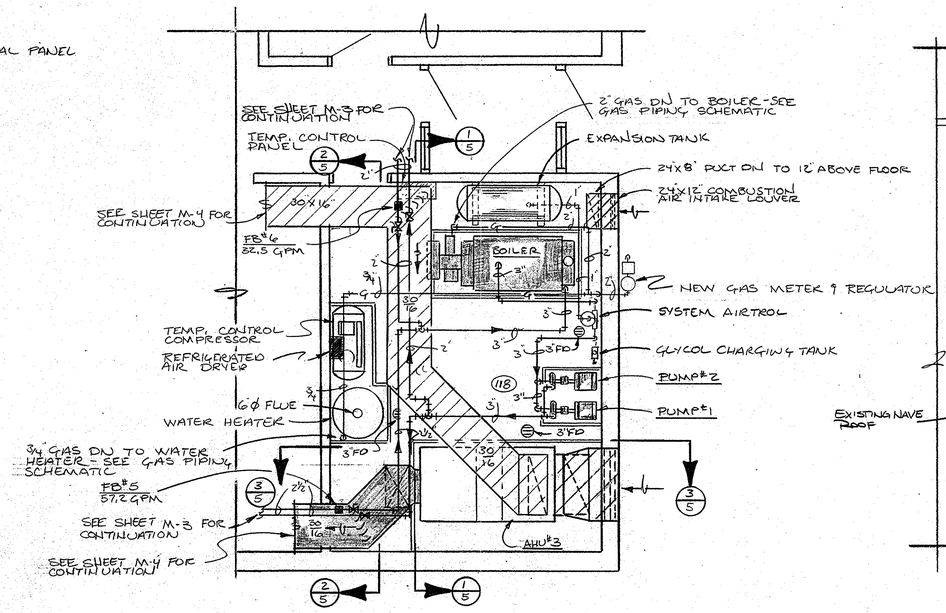

ENLARGED MECHANICAL ROOM PLAN
SCALE 1/4"=1'-0"

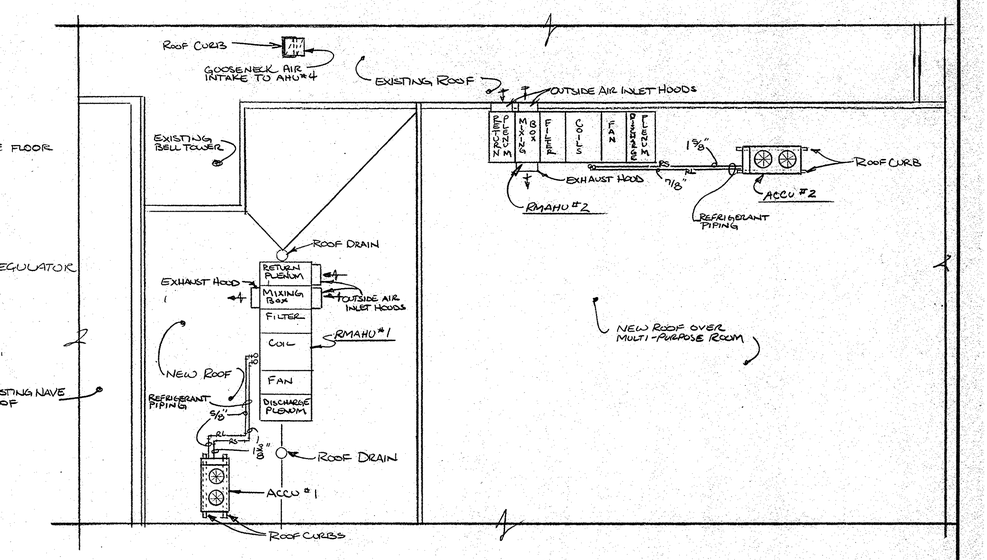

PARTIAL ROOF PLAN
SCALE 1/8" = 1'-0"

ROBY, QUINTAL & EVERSON
CONSULTING ENGINEERS
MITCHELL, SOUTH DAKOTA

hkg ARCHITECTS

REVISED DATE 7/29/94	CLASSROOM/MULTI-PURPOSE ADD.	ENLARGED MECHANICAL ROOM	DRAWN BY SH
	ZION LUTHERAN CHURCH	ENLARGED PENTHOUSE PLAN	TRACED BY ___
	ABERDEEN, SOUTH DAKOTA	SECTIONS	CHECKED BY KUKKAQ
CERT. NO. C-116	Hergen, Kirchgasler, Geisler & Assoc. Aberdeen, S.D.		DATE 8/20/93

M-5

OF- 8

DRWG. NO.