ROOM SCHEDULE

101	VESTIBULE
102	STAIRS
103	NARTHEX
104	CORRIDOR
105	NURSERY
105A	STAIRS
106	CORRIDOR
107	WOMEN'S TOILET
108	MEN'S TOILET
109	MULTI-PURPOSE ROOM
110	SECRETARY
111	WORKROOM
112	CORRIDOR
113	OFFICE
114	OFFICE
115	OFFICE
116	CORRIDOR
117	VESTIBILE
118	MECHANICAL ROOM
119	DELETED
120	KITCHEN
121	CLASSROOM
122	CLASSROOM
123	CLASSROOM
124	CORRIDOR
125	LANDING
126	CORRIDOR
127	VESTIBULE
201	EXISTING STAIRS
202	EXISTING STORAGE
203	EXISTING CLASSROOM
204	EXISTING CLASSROOM
205	EXISTING CLASSROOM
206	EXISTING CLASSROOM
207	EXISTING OFFICE
301	PENTHOUSE

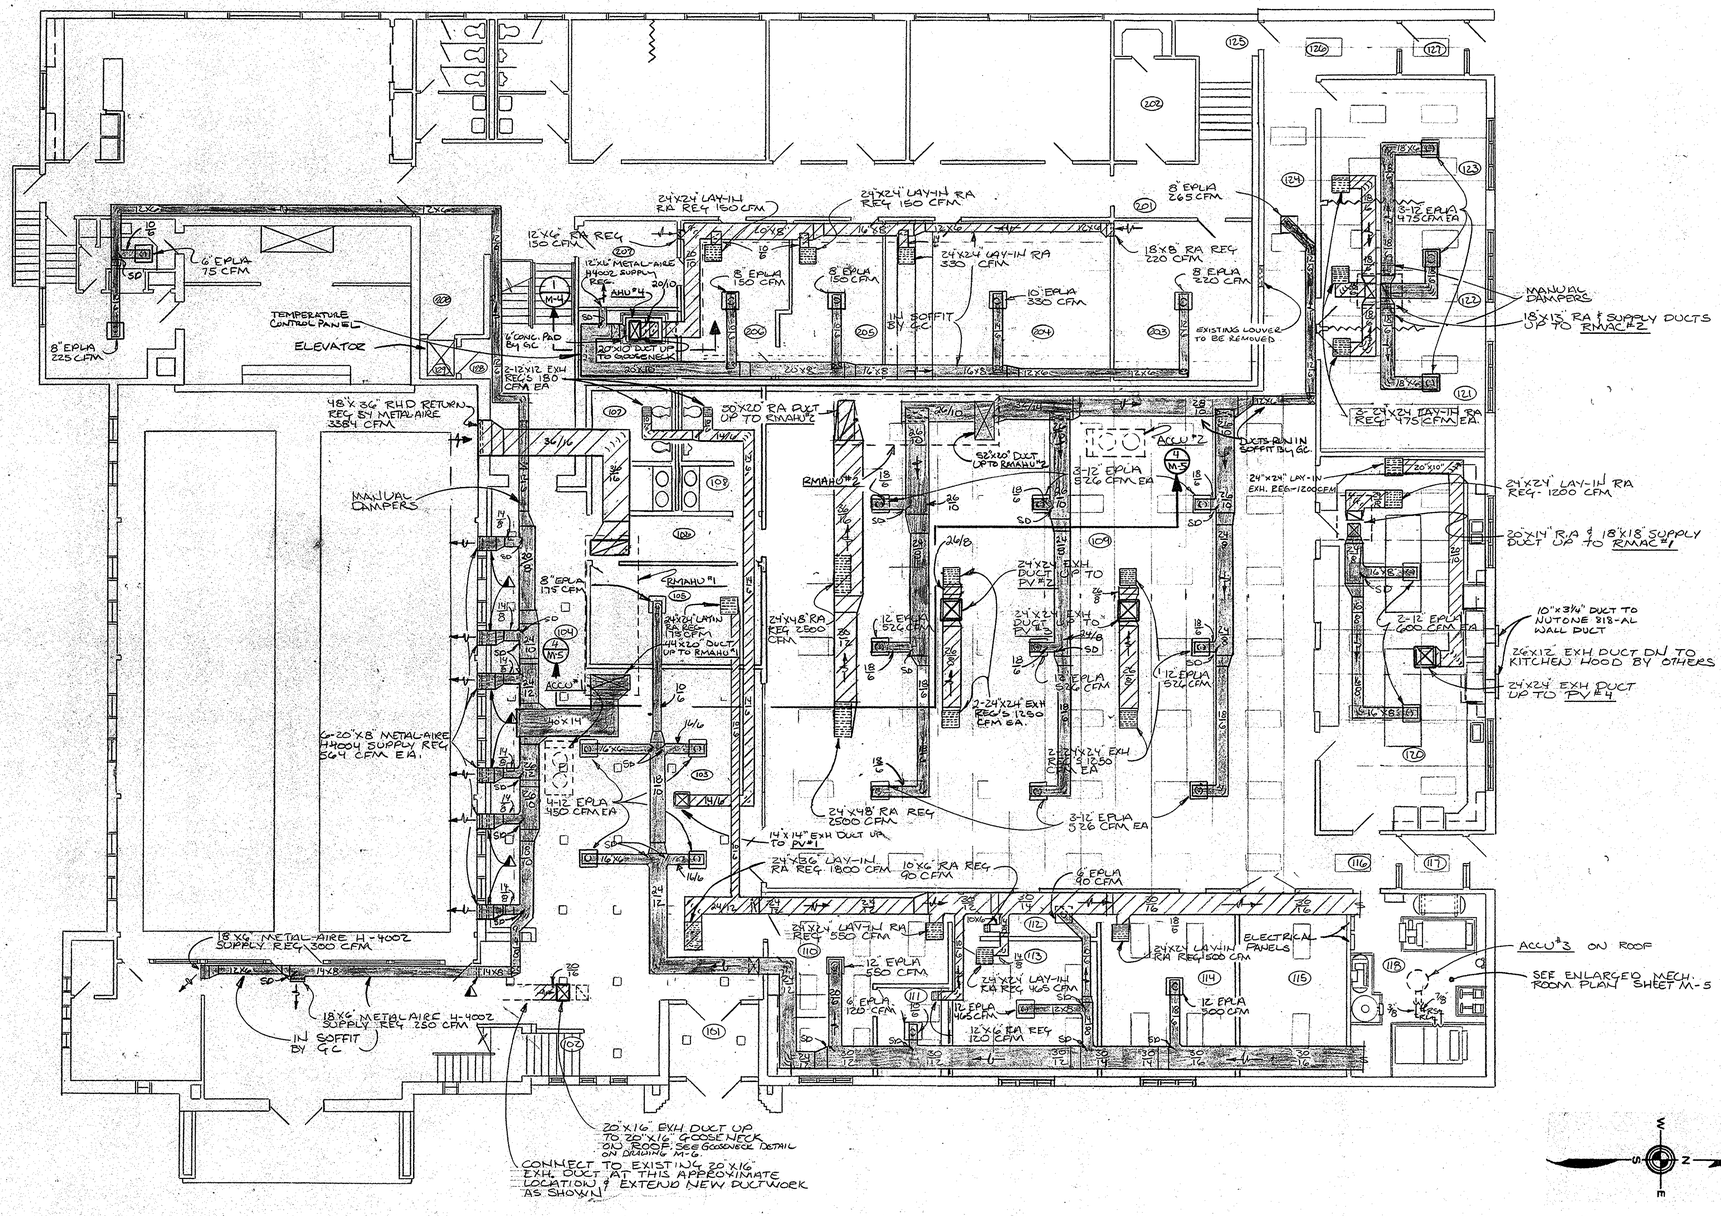

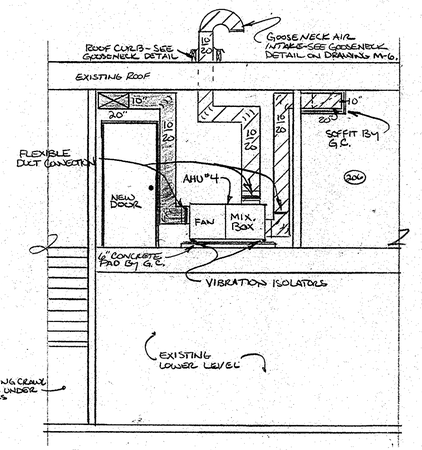

SECTION SCALE 1/4"=1'-0" (1 / M-4)

FIRST FLOOR PLAN - VENTILATION & AIR CONDITIONING

SCALE 1/8"=1'-0"

ROBY, QUINTAL & EVERSON
CONSULTING ENGINEERS
MITCHELL, SOUTH DAKOTA

hkg ARCHITECTS

REVISED DATE 7/29/94	CLASSROOM/MULTI-PURPOSE ADD.	FIRST FLOOR PLAN	DRAWN BY SH
	ZION LUTHERAN CHURCH	VENTILATION &	TRACED BY RLG/RAG CHECKED BY —
	ABERDEEN, SOUTH DAKOTA	AIR-CONDITIONING	M-4
CERT. NO. C-116	Herges, Kirchgasler, Geisler & Assoc. Aberdeen, S.D.	DATE 8/20/93	OF 8 DRWG. NO.